STATE	FEDERAL PROJECT NO.
N.J.	

BOROUGH OF ENGLEWOOD CLIFFS

10 5 0 10 20
SCALE IN METERS
SCALE: 1:300

COUNTY OF BERGEN

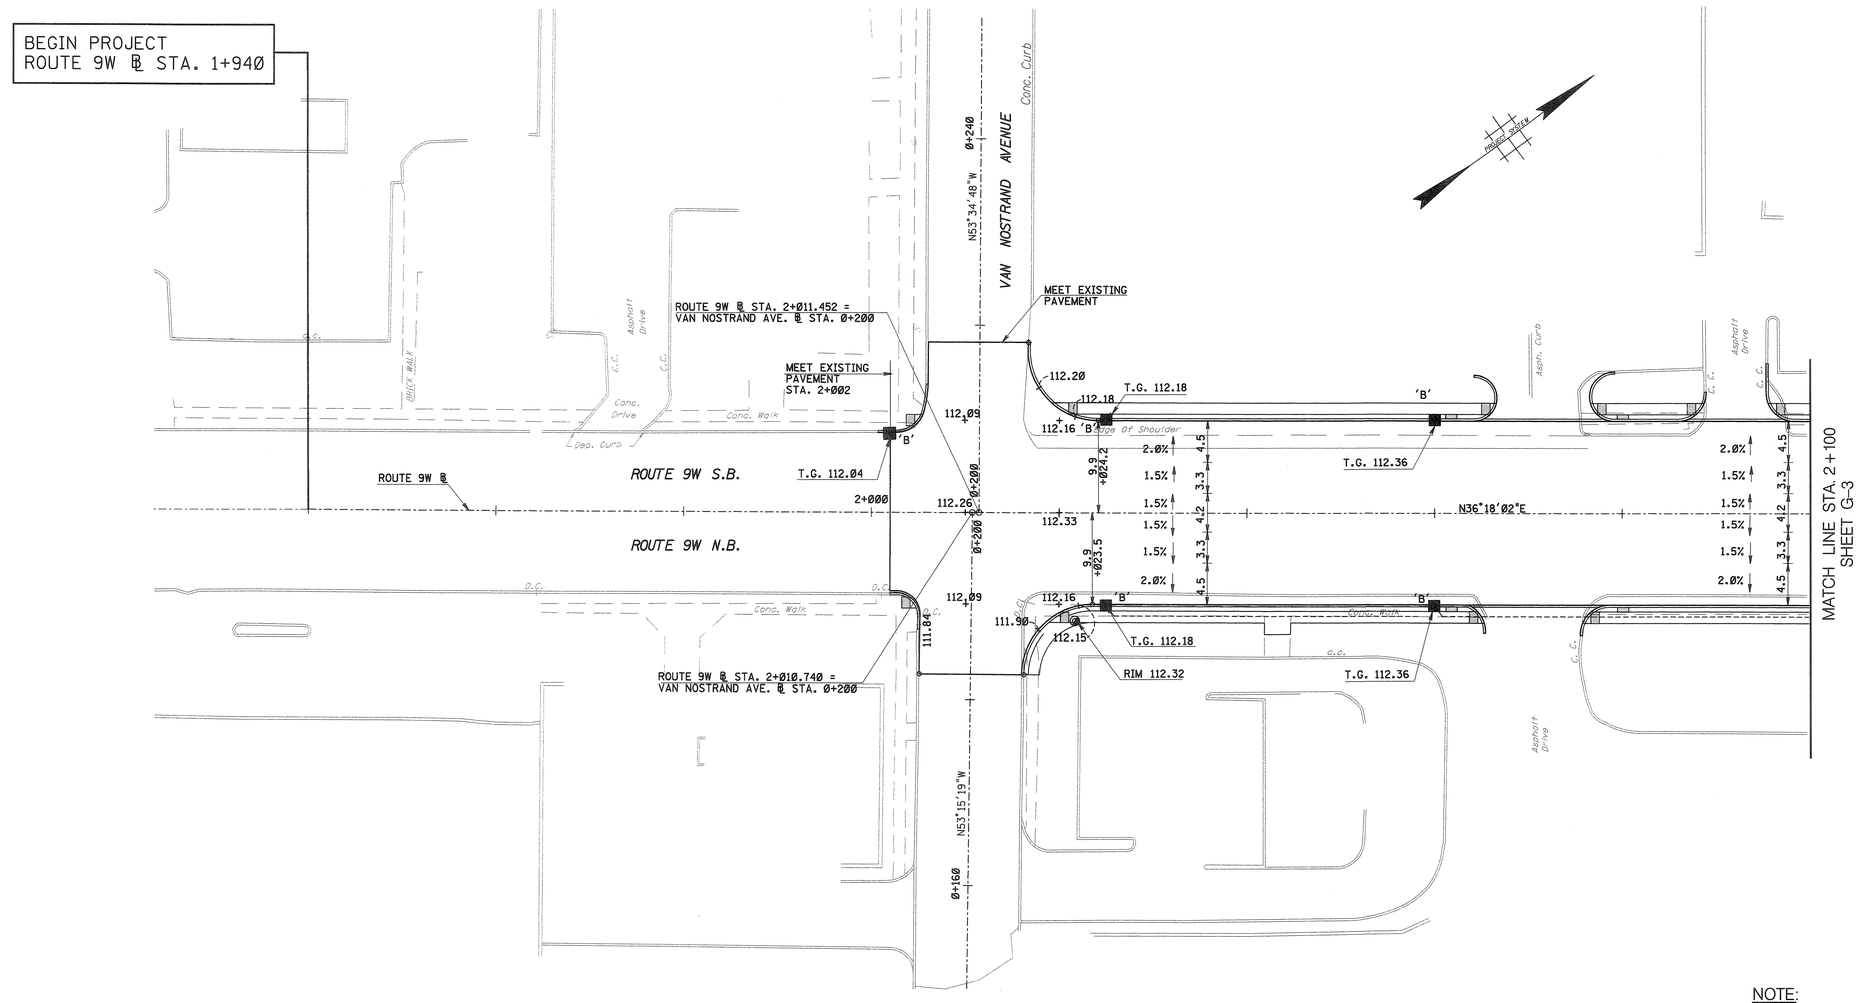

NOTE:
NO GRADING ON SHEET G-1.

ALL DIMENSIONS SHOWN IN THIS SHEET ARE IN METERS UNLESS OTHERWISE NOTED

G-2 / G-13

NEW JERSEY DEPARTMENT OF TRANSPORTATION

GRADES

ROUTE 9W SECTION 1J

LICHTENSTEIN CONSULTING ENGINEERS, INC.
RONALD GIAMARIO
N.J. P.E. LICENSE #31556

FILE NAME: p:\1907\cadd\dgn\1907gr02.dgn
DATE: 02 DEC 2002
USERNAME: AUscan

PREPARED BY: G. MENZEL
REVIEWED BY: A. GHATTAS
DRAWN BY: A. LISCIANDRELLO

STATE	FEDERAL PROJECT NO.
N.J.	

BOROUGH OF ENGLEWOOD CLIFFS

COUNTY OF BERGEN

SCALE IN METERS
SCALE: 1:300

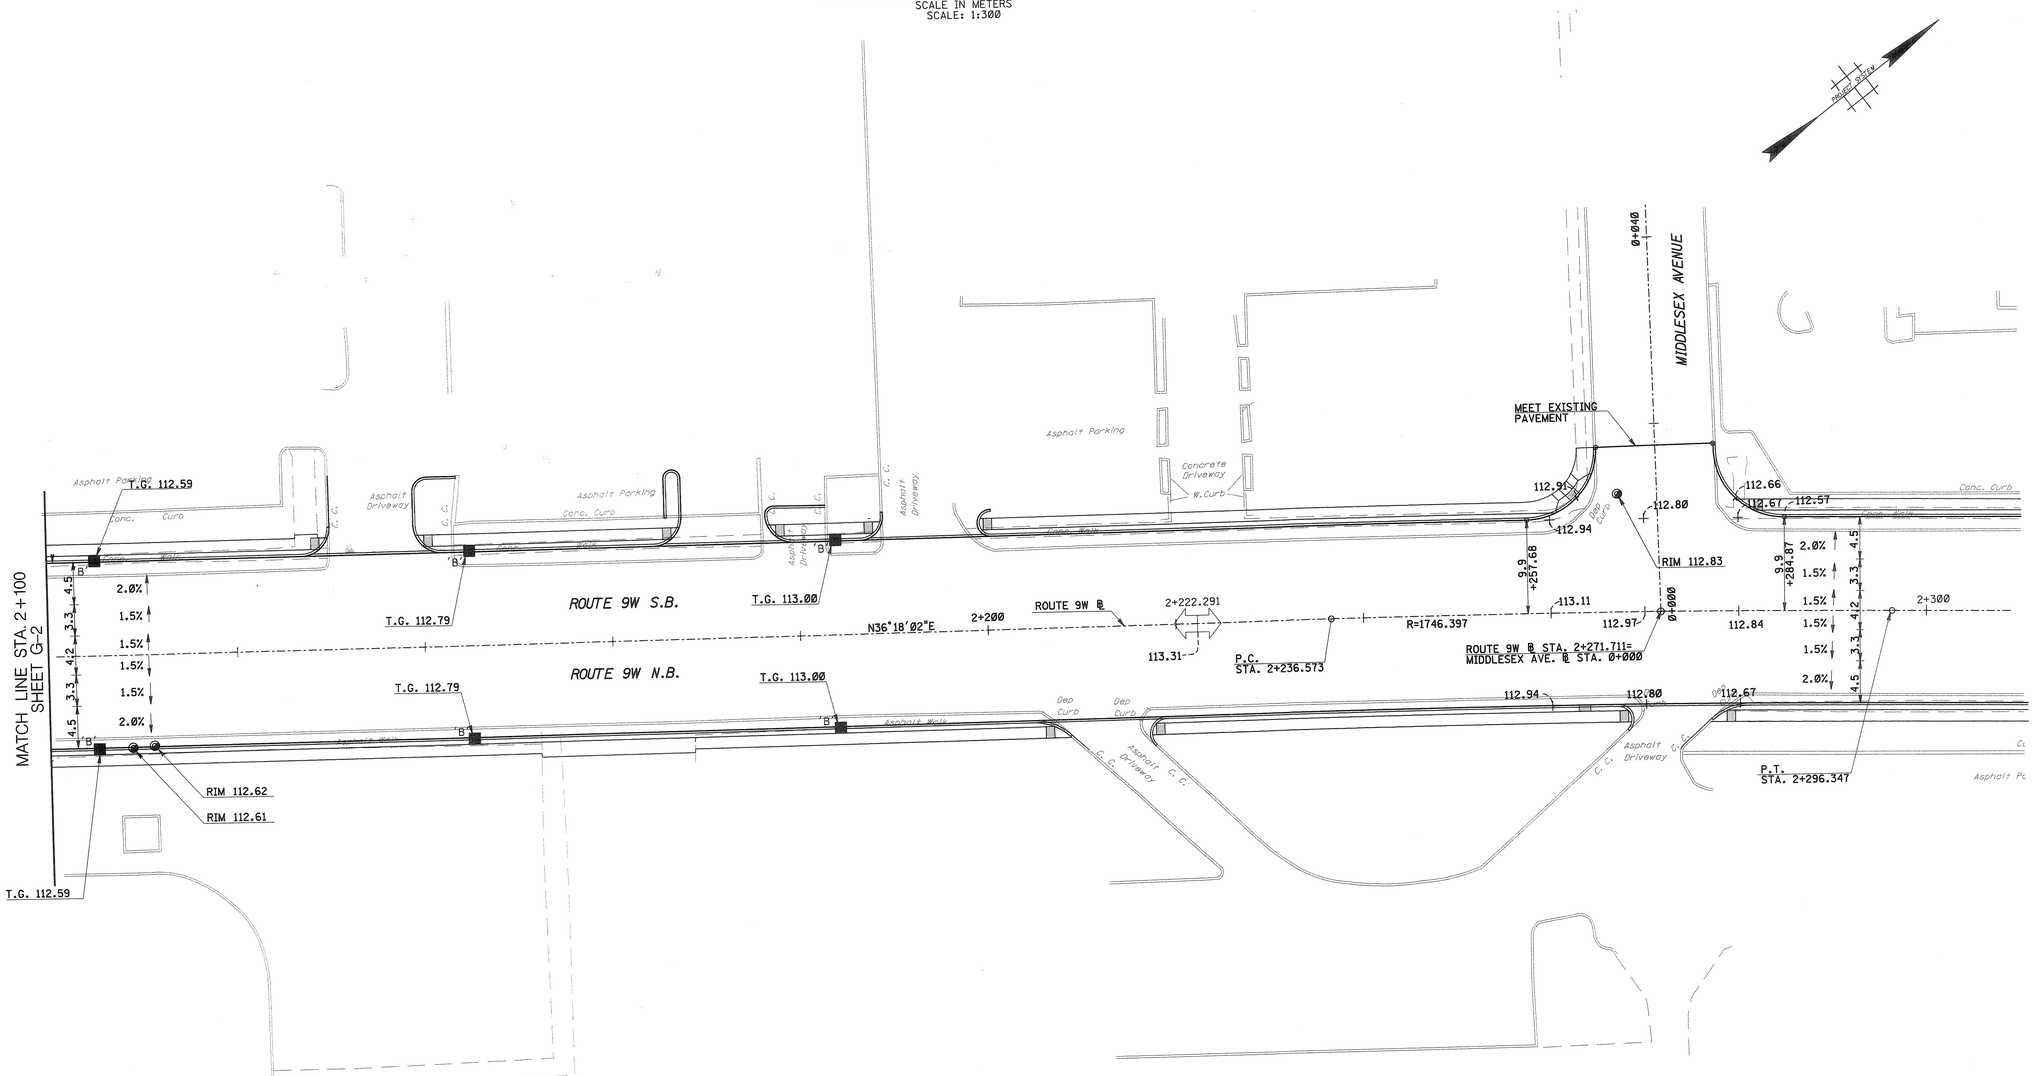

FILE NAME: p:\1907\cadd\dgn\1907gr03.dgn
DATE: 02 DEC 2002
USERNAME: ALiscian

PREPARED BY: G. MENZEL
REVIEWED BY: A. GHATTAS
DRAWN BY: A. LISCIANDRELLO

ALL DIMENSIONS SHOWN IN THIS SHEET ARE IN METERS UNLESS OTHERWISE NOTED

G-3 / G-13

NEW JERSEY DEPARTMENT OF TRANSPORTATION

GRADES

ROUTE 9W

SECTION 1J

LICHTENSTEIN CONSULTING ENGINEERS, INC.

RONALD GIAMARIO

N.J. P.E. LICENSE #31556

STATE	FEDERAL PROJECT NO.
N.J.	

BOROUGH OF ENGLEWOOD CLIFFS

COUNTY OF BERGEN

SCALE IN METERS
SCALE: 1:300

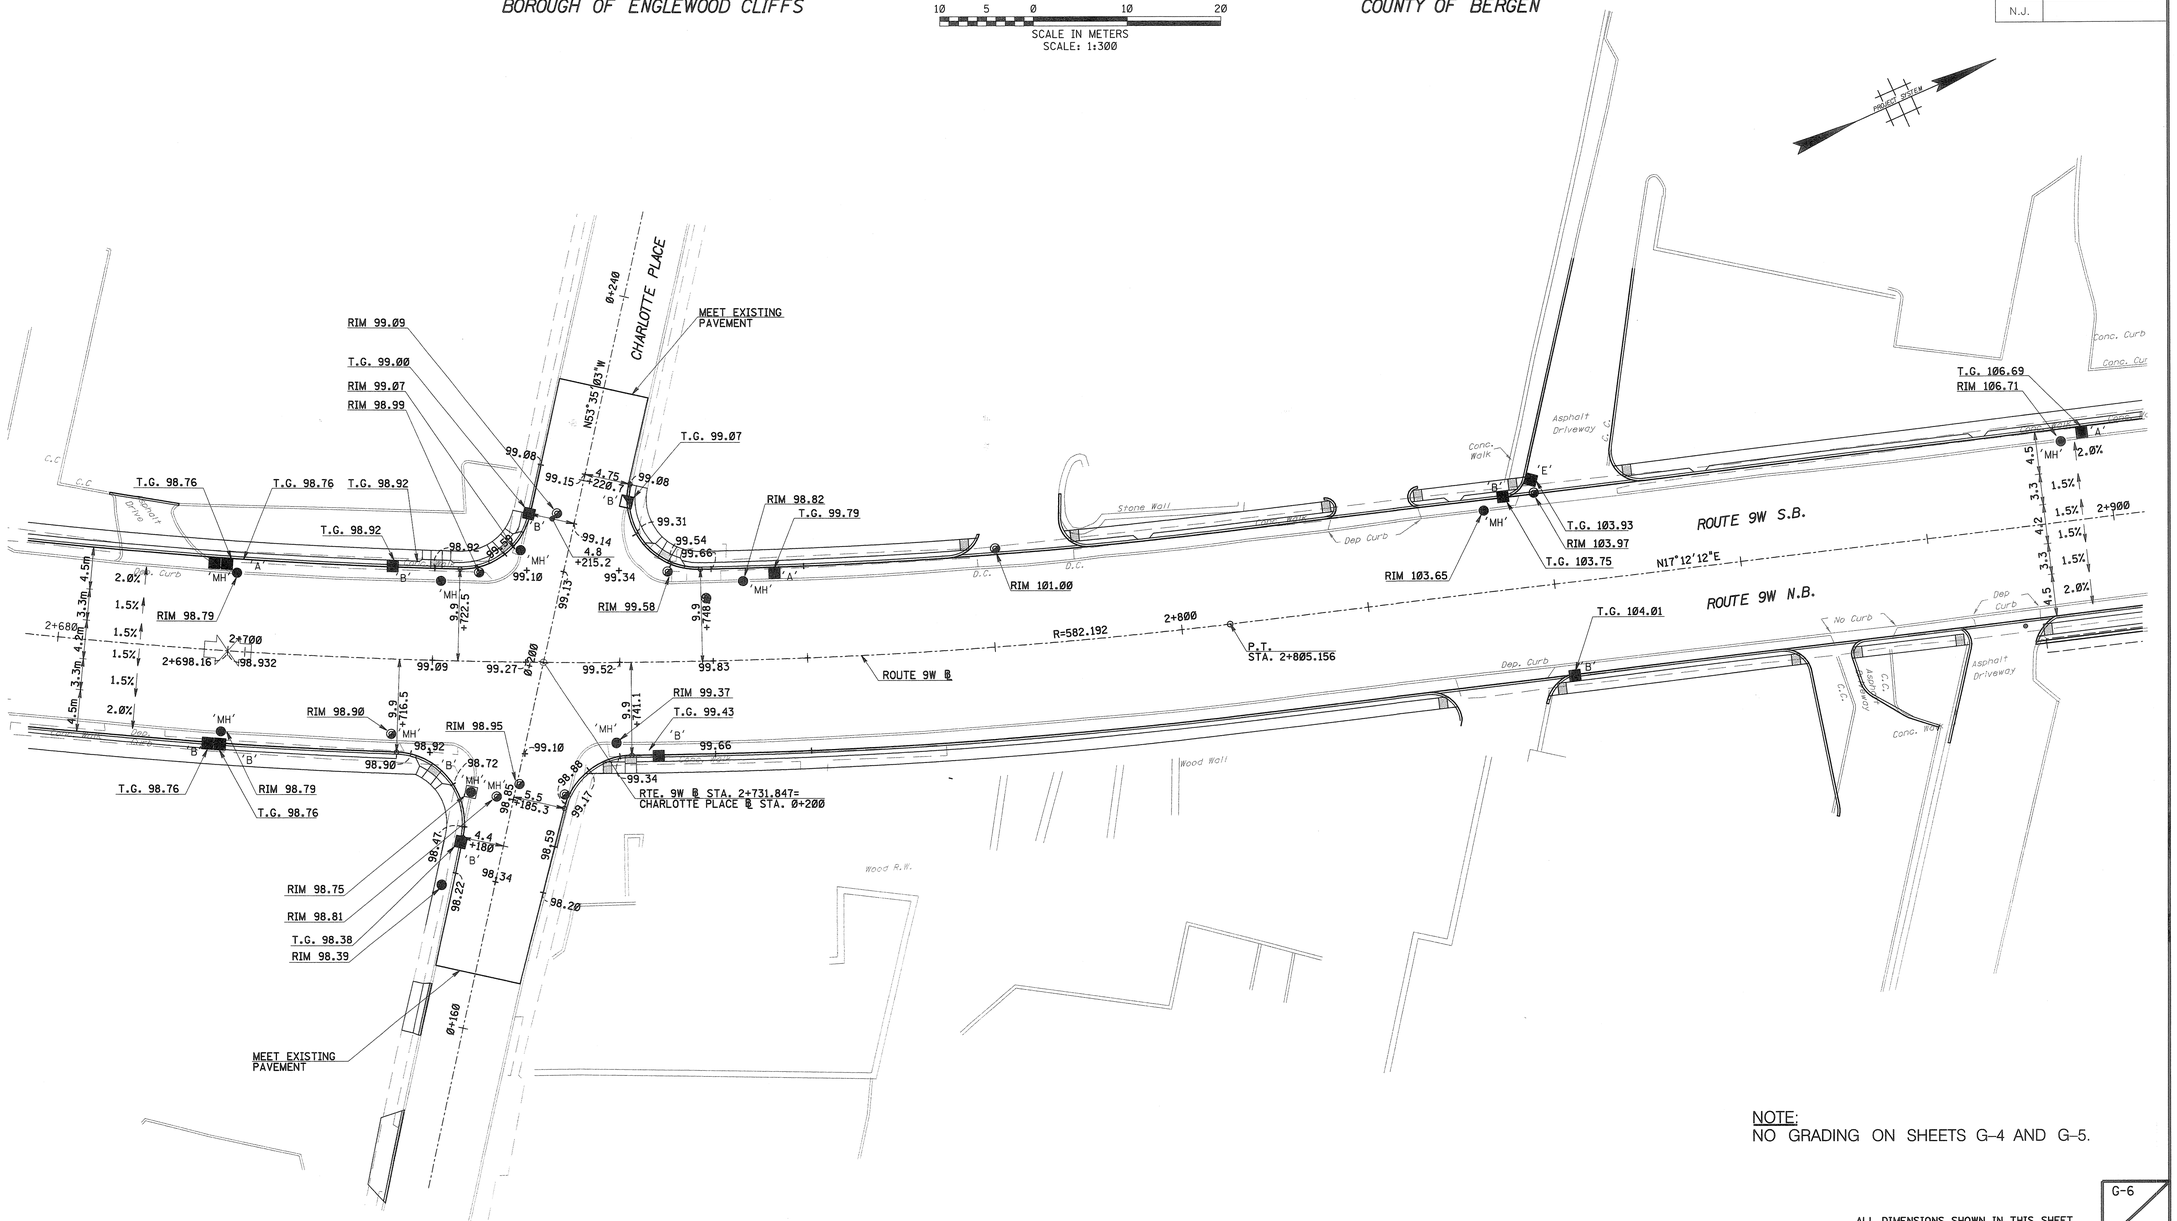

NOTE:
NO GRADING ON SHEETS G-4 AND G-5.

ALL DIMENSIONS SHOWN IN THIS SHEET ARE IN METERS UNLESS OTHERWISE NOTED

G-6 / G-13

NEW JERSEY DEPARTMENT OF TRANSPORTATION

GRADES

ROUTE 9W — SECTION 1J

LICHTENSTEIN CONSULTING ENGINEERS, INC.

RONALD GIAMARIO

N.J. P.E. LICENSE #31556

FILE NAME: p:\1907\cadd\dgn\1907gr06.dgn
DATE: 02 DEC 2002
USERNAME: ALisciandrello

PREPARED BY: G. MENZEL
REVIEWED BY: A. GHATTAS
DRAWN BY: A. LISCIANDRELLO

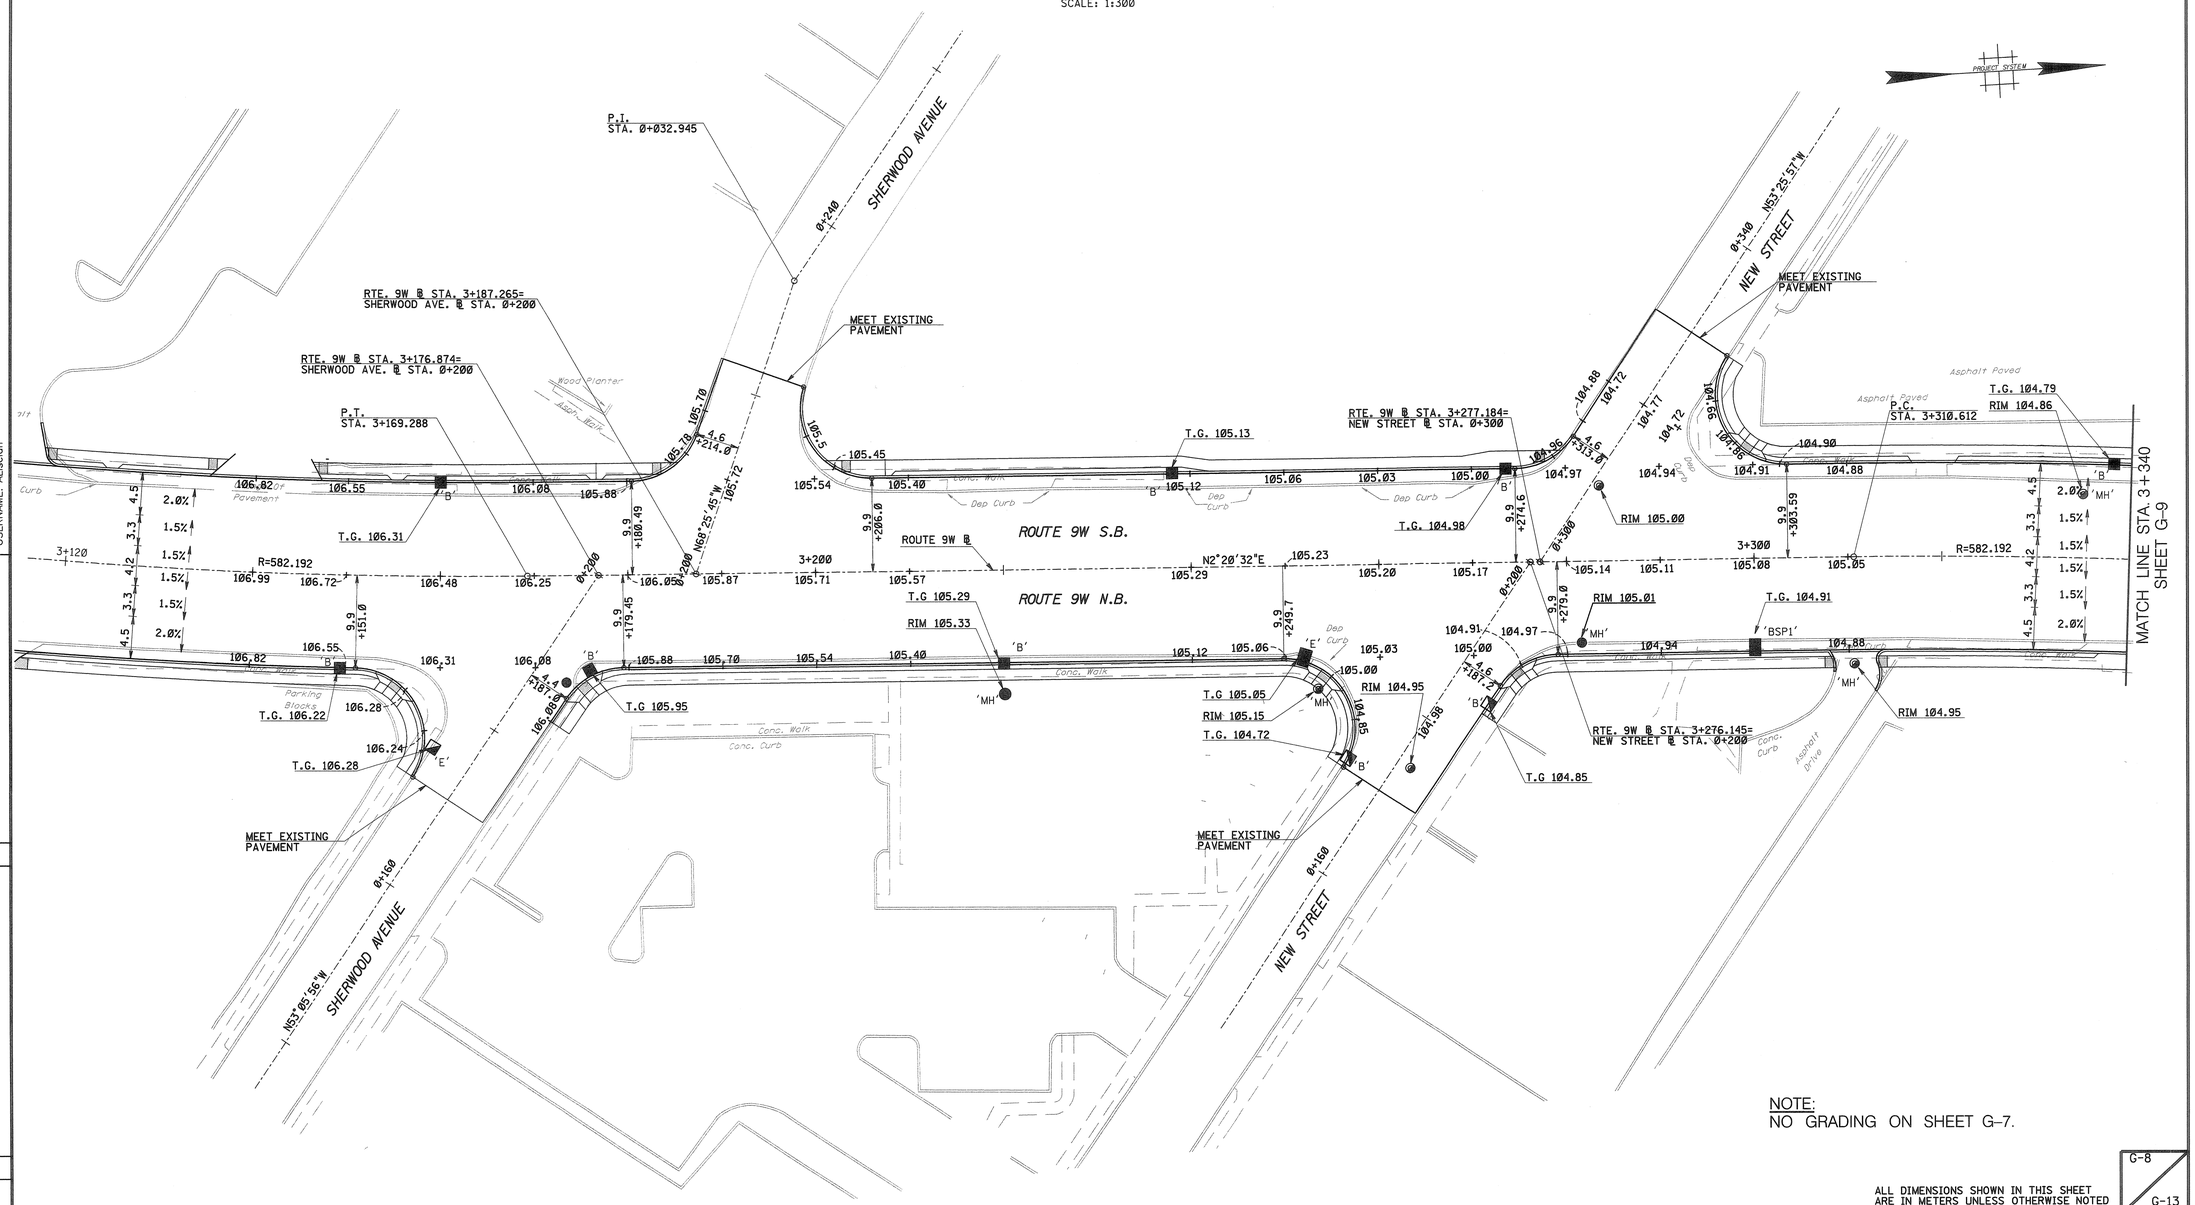
BOROUGH OF ENGLEWOOD CLIFFS
COUNTY OF BERGEN
SCALE IN METERS
SCALE: 1:300
STATE
N.J.
FEDERAL PROJECT NO.
SHERWOOD AVENUE
NEW STREET
ROUTE 9W S.B.
ROUTE 9W N.B.
ROUTE 9W ℄
P.I. STA. 0+032.945
RTE. 9W ℄ STA. 3+187.265= SHERWOOD AVE. ℄ STA. 0+200
RTE. 9W ℄ STA. 3+176.874= SHERWOOD AVE. ℄ STA. 0+200
P.T. STA. 3+169.288
RTE. 9W ℄ STA. 3+277.184= NEW STREET ℄ STA. 0+300
RTE. 9W ℄ STA. 3+276.145= NEW STREET ℄ STA. 0+200
P.C. STA. 3+310.612
MEET EXISTING PAVEMENT
T.G. 106.31
T.G. 106.22
T.G. 106.28
T.G 105.95
T.G 105.29
RIM 105.33
T.G. 105.13
T.G. 104.98
RIM 105.00
RIM 105.01
T.G. 104.91
T.G 104.79
RIM 104.86
RIM 104.95
T.G 105.05
RIM 105.15
T.G. 104.72
T.G 104.85
R=582.192
N53°05'56"W
N68°25'45"W
N2°20'32"E
N53°25'57"W
MATCH LINE STA. 3+340
SHEET G-9
NOTE:
NO GRADING ON SHEET G-7.
ALL DIMENSIONS SHOWN IN THIS SHEET ARE IN METERS UNLESS OTHERWISE NOTED
G-8
G-13
NEW JERSEY DEPARTMENT OF TRANSPORTATION
GRADES
ROUTE 9W
SECTION 1J
LICHTENSTEIN CONSULTING ENGINEERS, INC.
RONALD GIAMARIO
N.J. P.E. LICENSE #31556
37
138
FILE NAME: p:\1907\cadd\dgn\1907gr08.dgn
DATE: 02 DEC 2002
USERNAME: Aliscian
PREPARED BY: G. MENZEL
REVIEWED BY: A. GHATTAS
DRAWN BY: A. LISCIANDRELLO

STATE	FEDERAL PROJECT NO.
N.J.	

BOROUGH OF ENGLEWOOD CLIFFS

10 5 0 10 20
SCALE IN METERS
SCALE: 1:300

COUNTY OF BERGEN

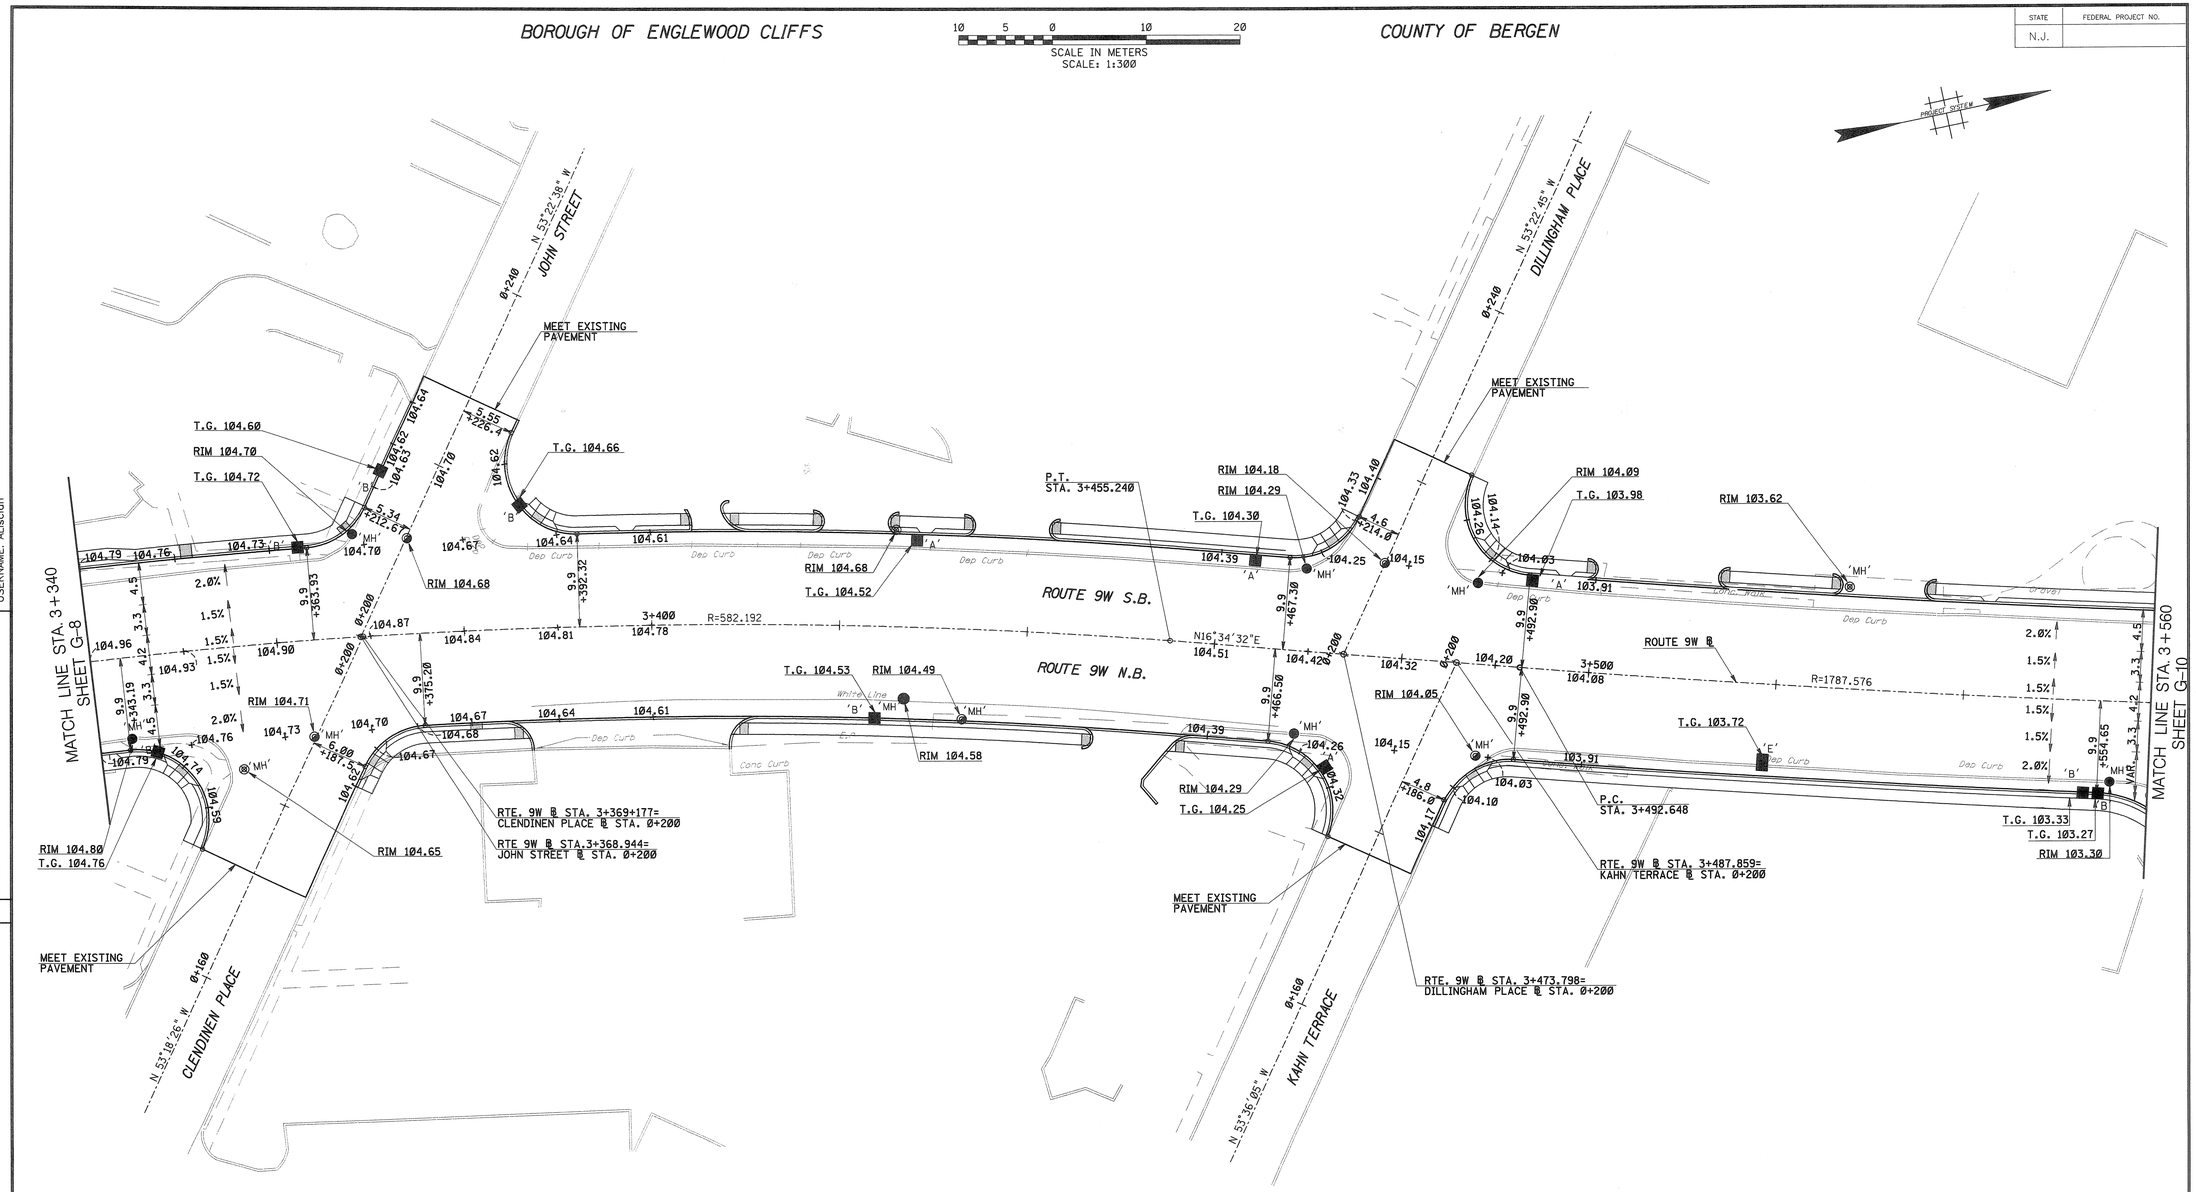

FILE NAME: p:\1907\cadd\dgn\1907gr09.dgn
DATE: 02 DEC 2002
USERNAME: ALiscian

PREPARED BY: G. MENZEL
REVIEWED BY: A. GHATTAS
DRAWN BY: A. LISCIANDRELLO

ALL DIMENSIONS SHOWN IN THIS SHEET ARE IN METERS UNLESS OTHERWISE NOTED

G-9 / G-13

NEW JERSEY DEPARTMENT OF TRANSPORTATION

GRADES

ROUTE 9W SECTION 1J

LICHTENSTEIN CONSULTING ENGINEERS, INC.
RONALD GIAMARIO
N.J. P.E. LICENSE #31556

STATE	FEDERAL PROJECT NO.
N.J.	

BOROUGH OF ENGLEWOOD CLIFFS

COUNTY OF BERGEN

SCALE IN METERS
SCALE: 1:300

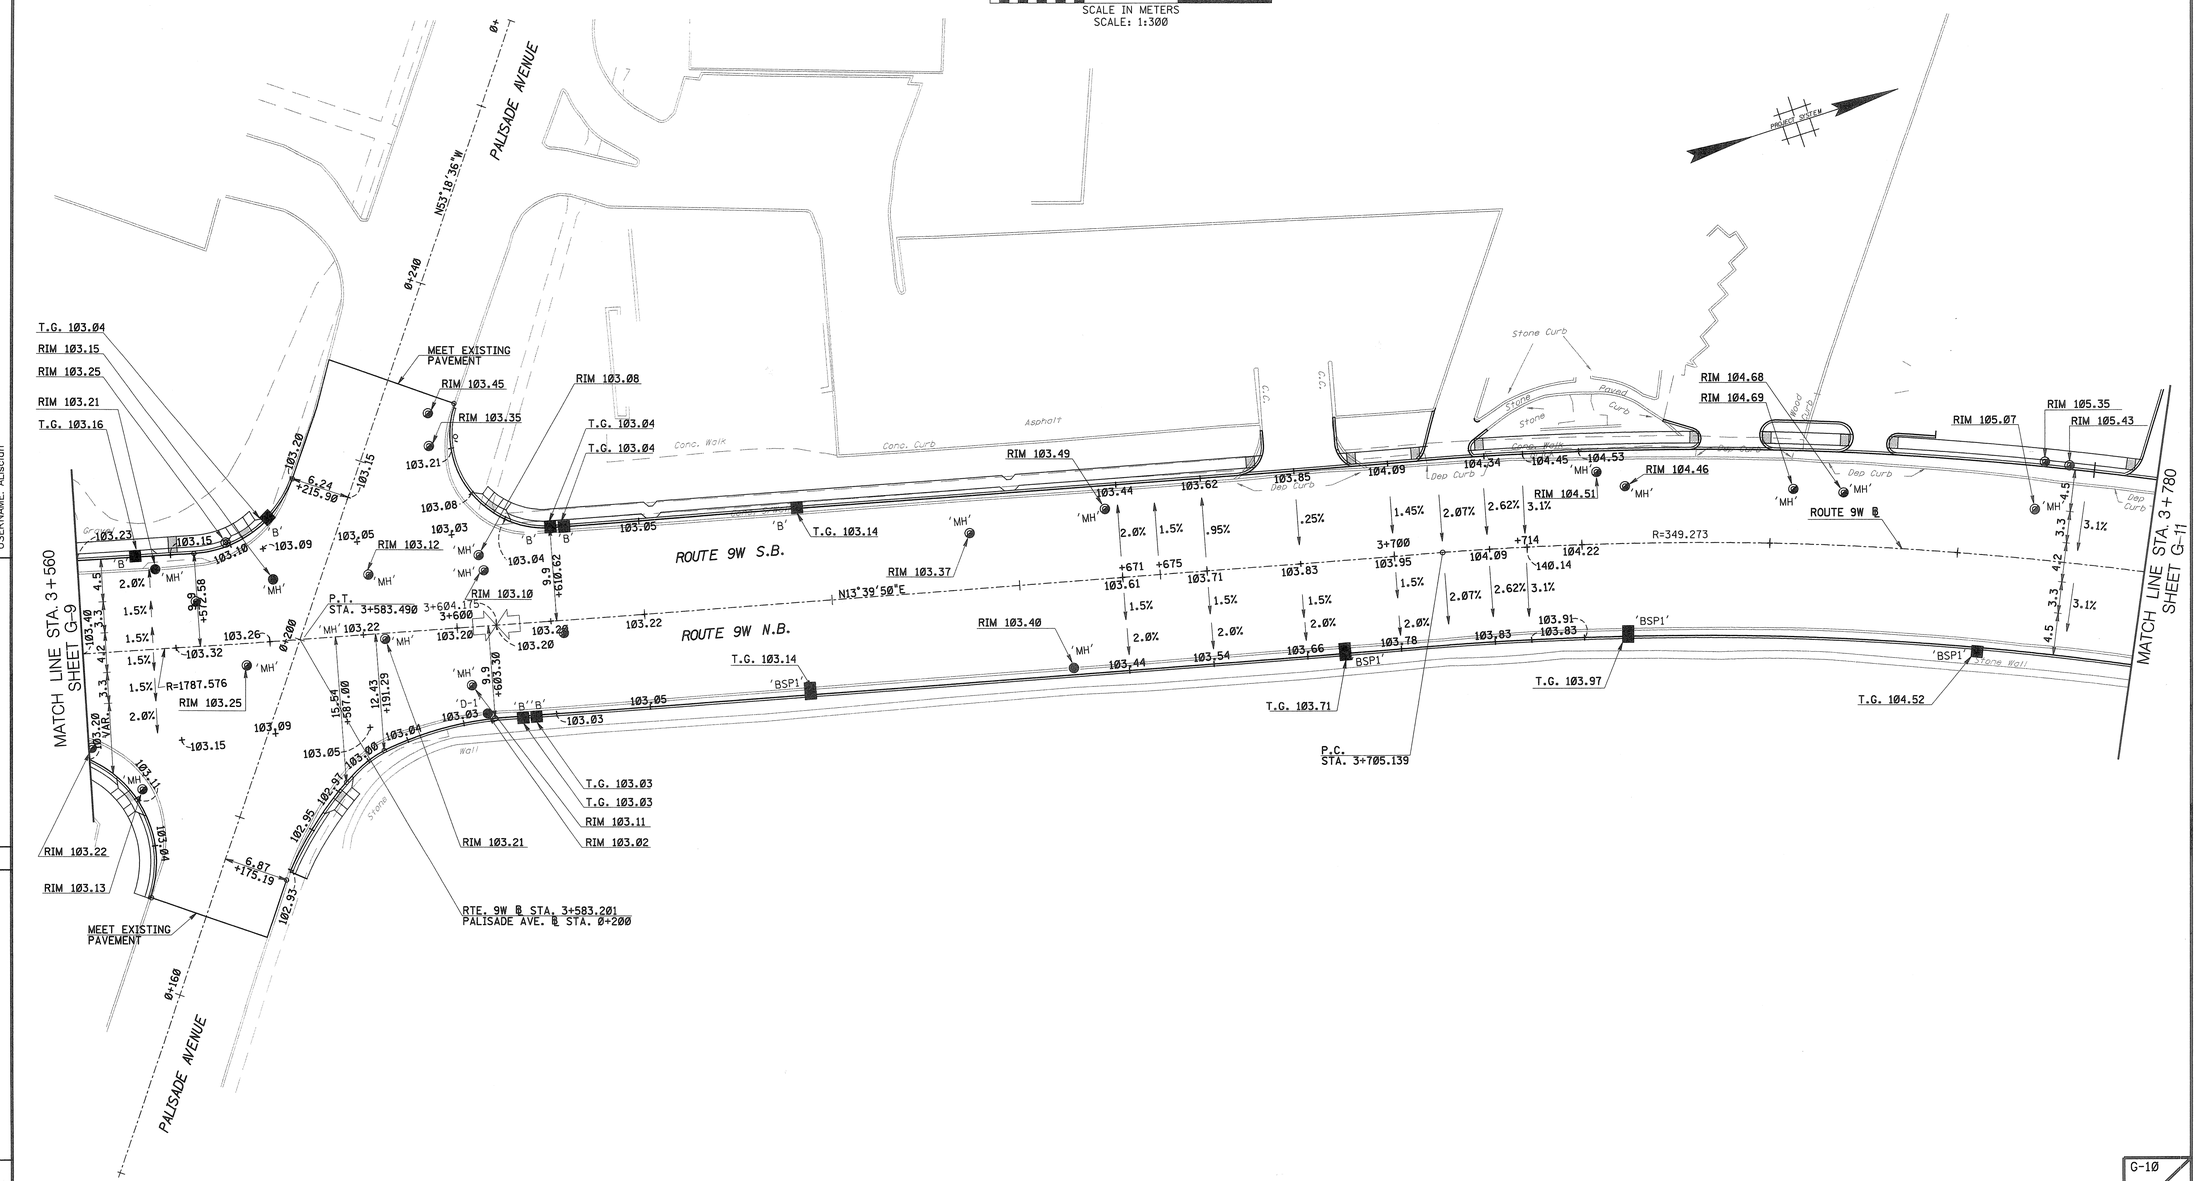

FILE NAME: p:\1907\cadd\dgn\1907gr10.dgn
02 DEC 2002
USERNAME: ALsician

PREPARED BY: G. MENZEL
REVIEWED BY: A. GHATTAS
DRAWN BY: A. LISCIANDRELLO

ALL DIMENSIONS SHOWN IN THIS SHEET ARE IN METERS UNLESS OTHERWISE NOTED

G-10 / G-13

NEW JERSEY DEPARTMENT OF TRANSPORTATION

GRADES

ROUTE 9W

SECTION 1J

LICHTENSTEIN CONSULTING ENGINEERS, INC.

RONALD GIAMARIO

N.J. P.E. LICENSE #31556

STATE	FEDERAL PROJECT NO.
N.J.	

BOROUGH OF ENGLEWOOD CLIFFS

COUNTY OF BERGEN

10 5 0 10 20

SCALE IN METERS
SCALE: 1:300

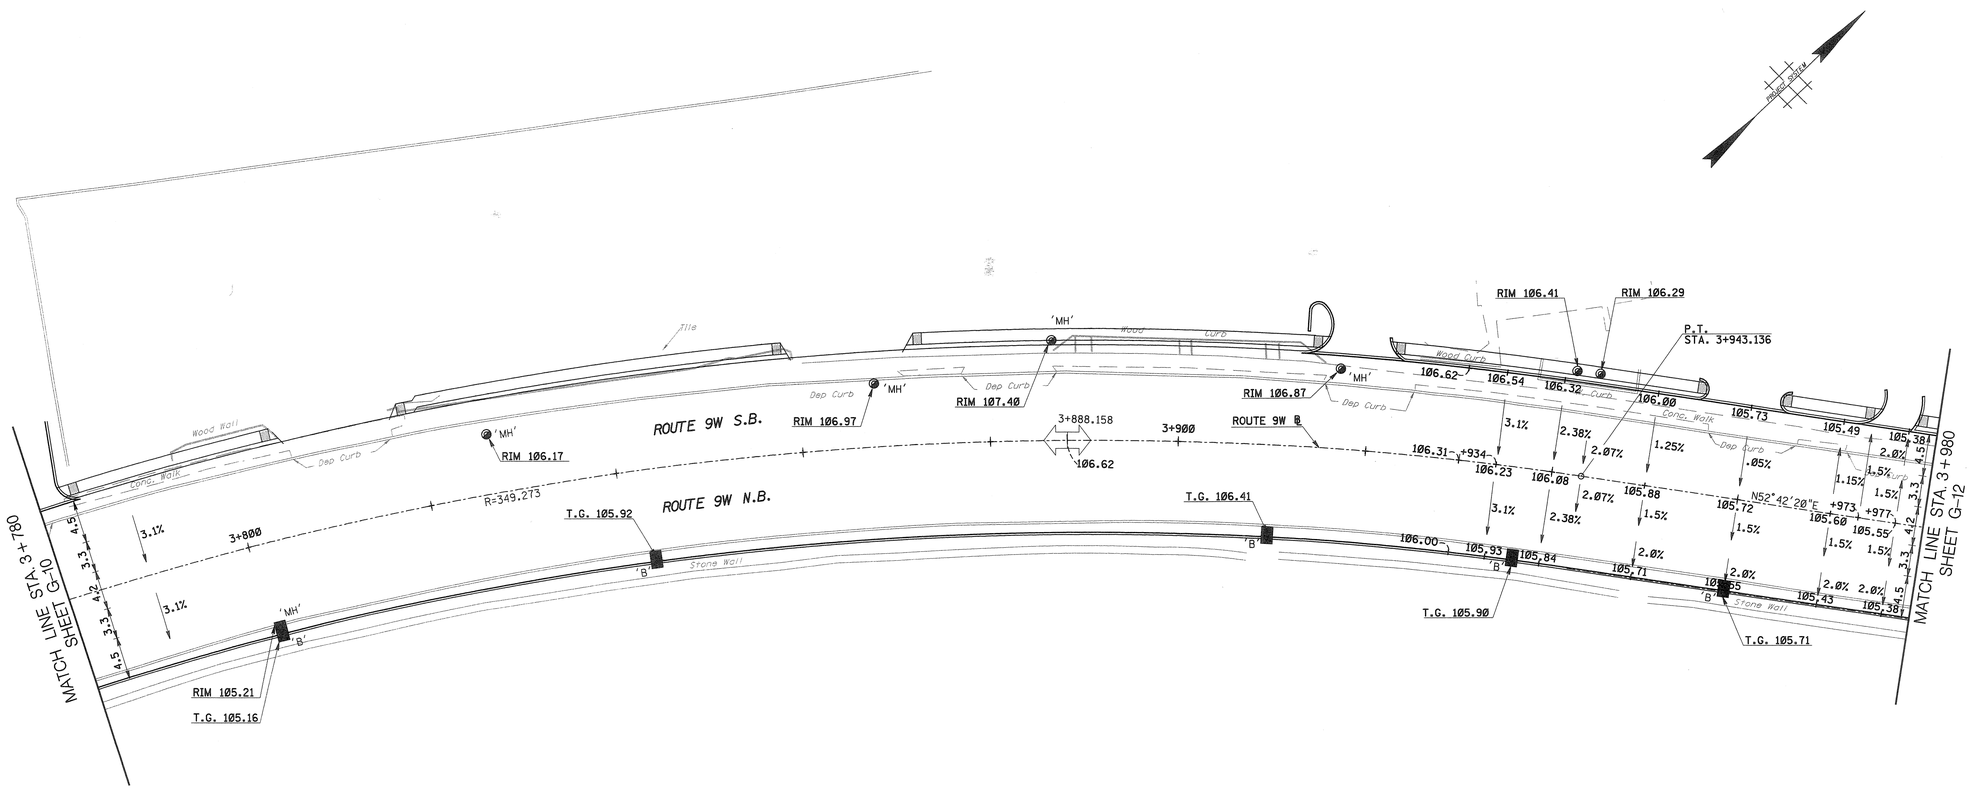

FILE NAME: p:\1907\cadd\dgn\1907gr11.dgn
DATE: 02 DEC 2002
USERNAME: ALiscian

PREPARED BY: G. MENZEL
REVIEWED BY: A. GHATTAS
DRAWN BY: A. LISCIANDRELLO

ALL DIMENSIONS SHOWN IN THIS SHEET ARE IN METERS UNLESS OTHERWISE NOTED

G-11 / G-13

NEW JERSEY DEPARTMENT OF TRANSPORTATION

GRADES

ROUTE 9W SECTION 1J

LICHTENSTEIN CONSULTING ENGINEERS, INC.

RONALD GIAMARIO

N.J. P.E. LICENSE #31556

STATE	FEDERAL PROJECT NO.
N.J.	

BOROUGH OF ENGLEWOOD CLIFFS

10 5 0 10 20
SCALE IN METERS
SCALE: 1:300

COUNTY OF BERGEN

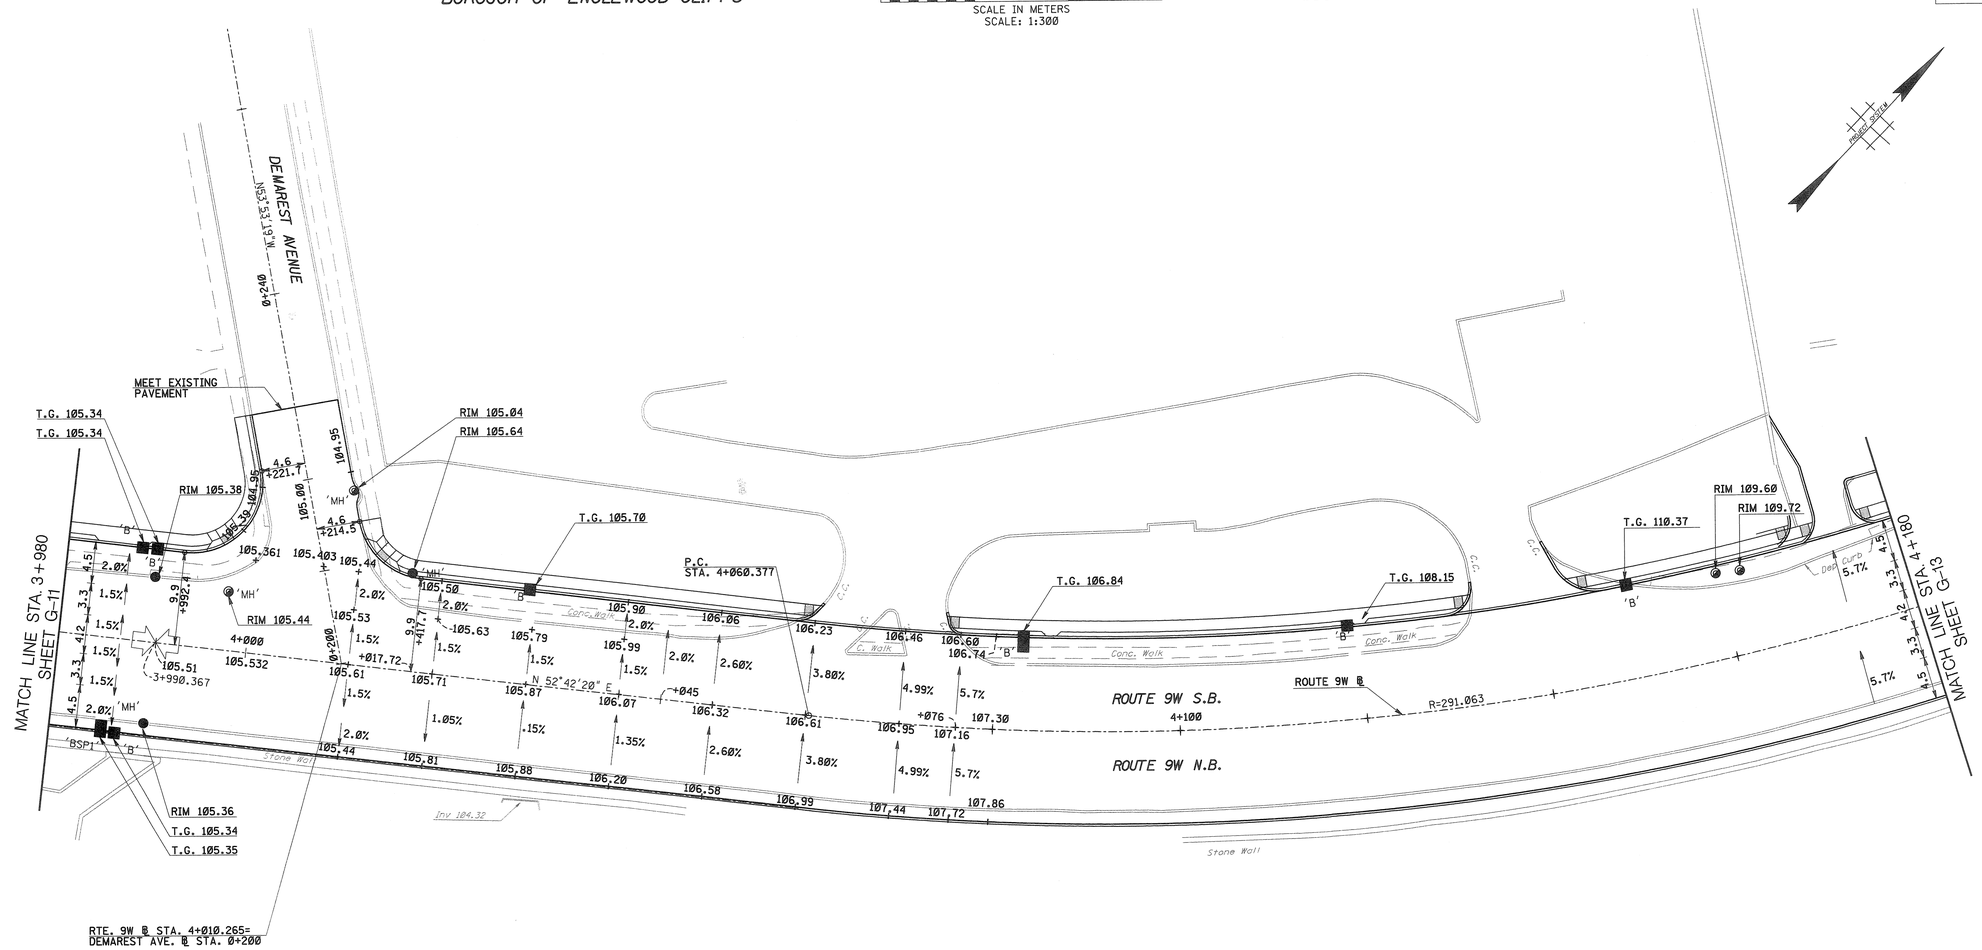

FILE NAME: p:\1907\cadd\dgn\1907gr12.dgn
DATE: 02 DEC 2002
USERNAME: ALiscian

PREPARED BY: G. MENZEL
REVIEWED BY: A. GHATTAS
DRAWN BY: A. LISCIANDRELLO

ALL DIMENSIONS SHOWN IN THIS SHEET ARE IN METERS UNLESS OTHERWISE NOTED

G-12 / G-13

NEW JERSEY DEPARTMENT OF TRANSPORTATION

GRADES

ROUTE 9W SECTION 1J

LICHTENSTEIN CONSULTING ENGINEERS, INC.
RONALD GIAMARIO
N.J. P.E. LICENSE #31556

STATE	FEDERAL PROJECT NO.
N.J.	

BOROUGH OF ENGLEWOOD CLIFFS

COUNTY OF BERGEN

10 5 0 10 20
SCALE IN METERS
SCALE: 1:300

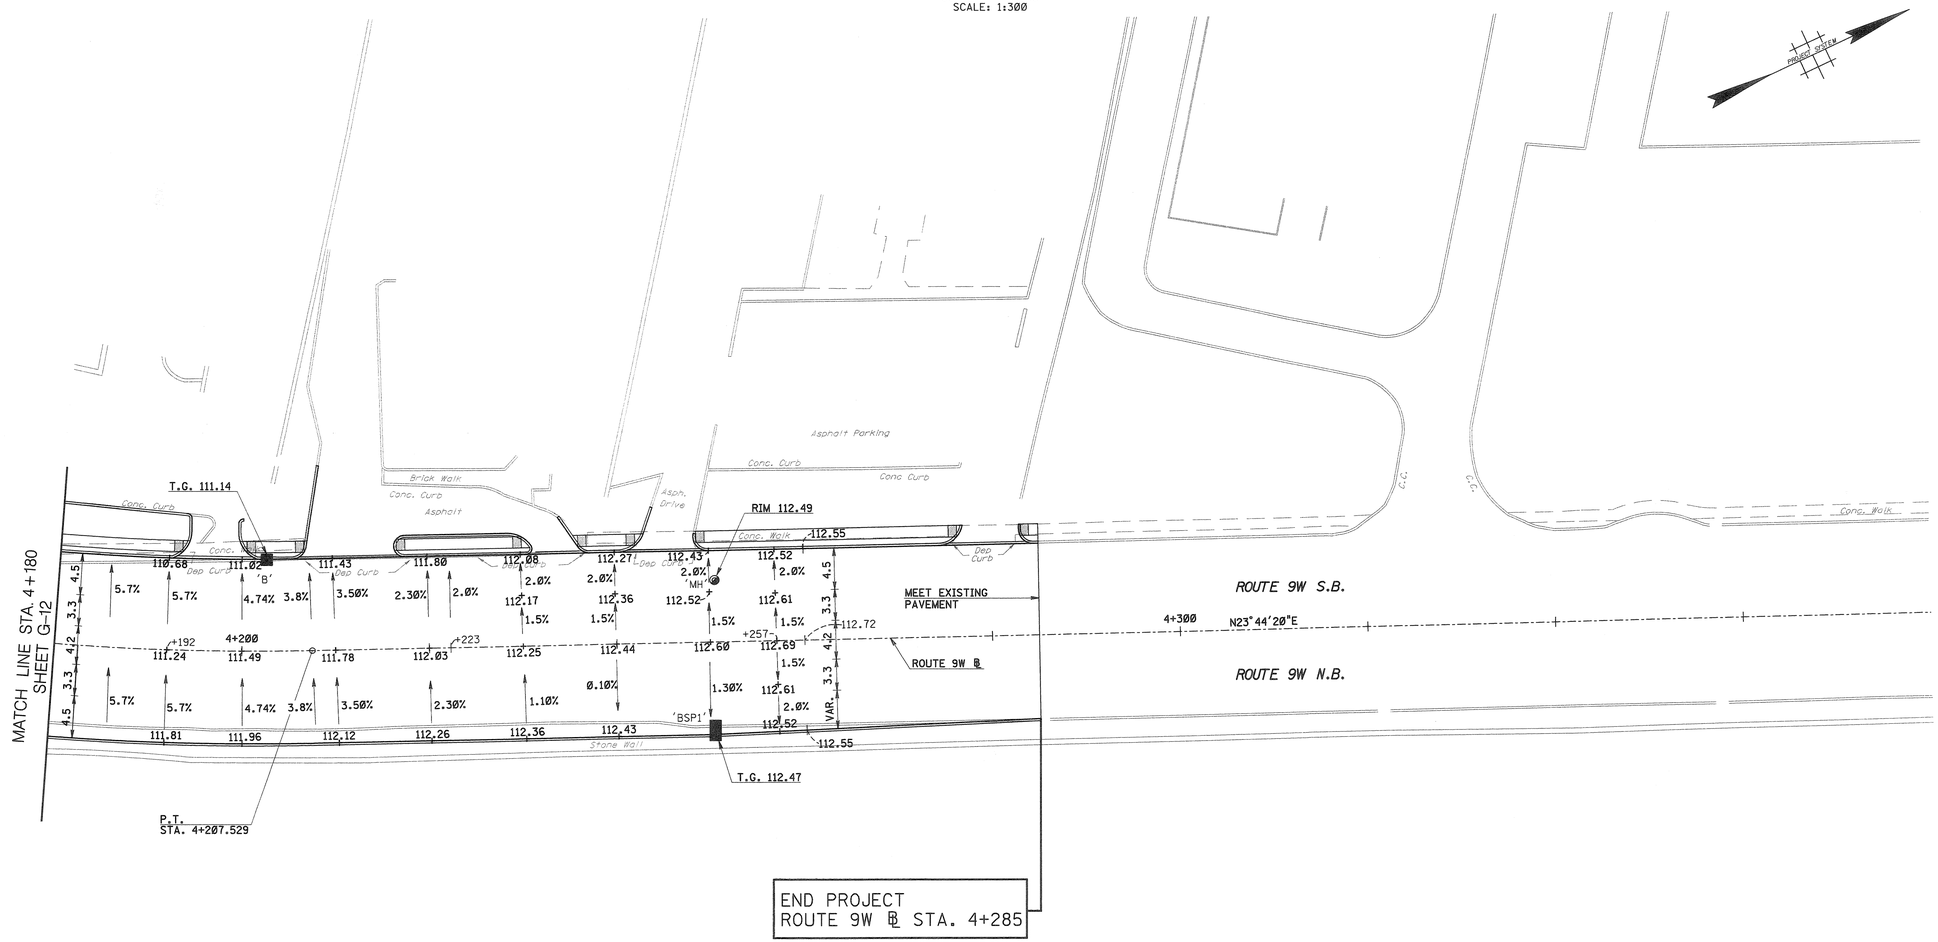

FILE NAME: p:\1907\cadd\dgn\1907gr13.dgn
DATE: 02 DEC 2002
USERNAME: ALiscian

PREPARED BY: G. MENZEL
REVIEWED BY: A. GHATTAS
DRAWN BY: A. LISCIANDRELLO

ALL DIMENSIONS SHOWN IN THIS SHEET ARE IN METERS UNLESS OTHERWISE NOTED

G-13 / G-13

NEW JERSEY DEPARTMENT OF TRANSPORTATION

GRADES

ROUTE 9W SECTION 1J

LICHTENSTEIN CONSULTING ENGINEERS, INC.
RONALD GIAMARIO
N.J. P.E. LICENSE #31556