STATE	FEDERAL PROJECT NO.
N.J.	

BOROUGH OF ENGLEWOOD CLIFFS

100 50 0 100
SCALE IN METERS
SCALE: 1:2 000

COUNTY OF BERGEN

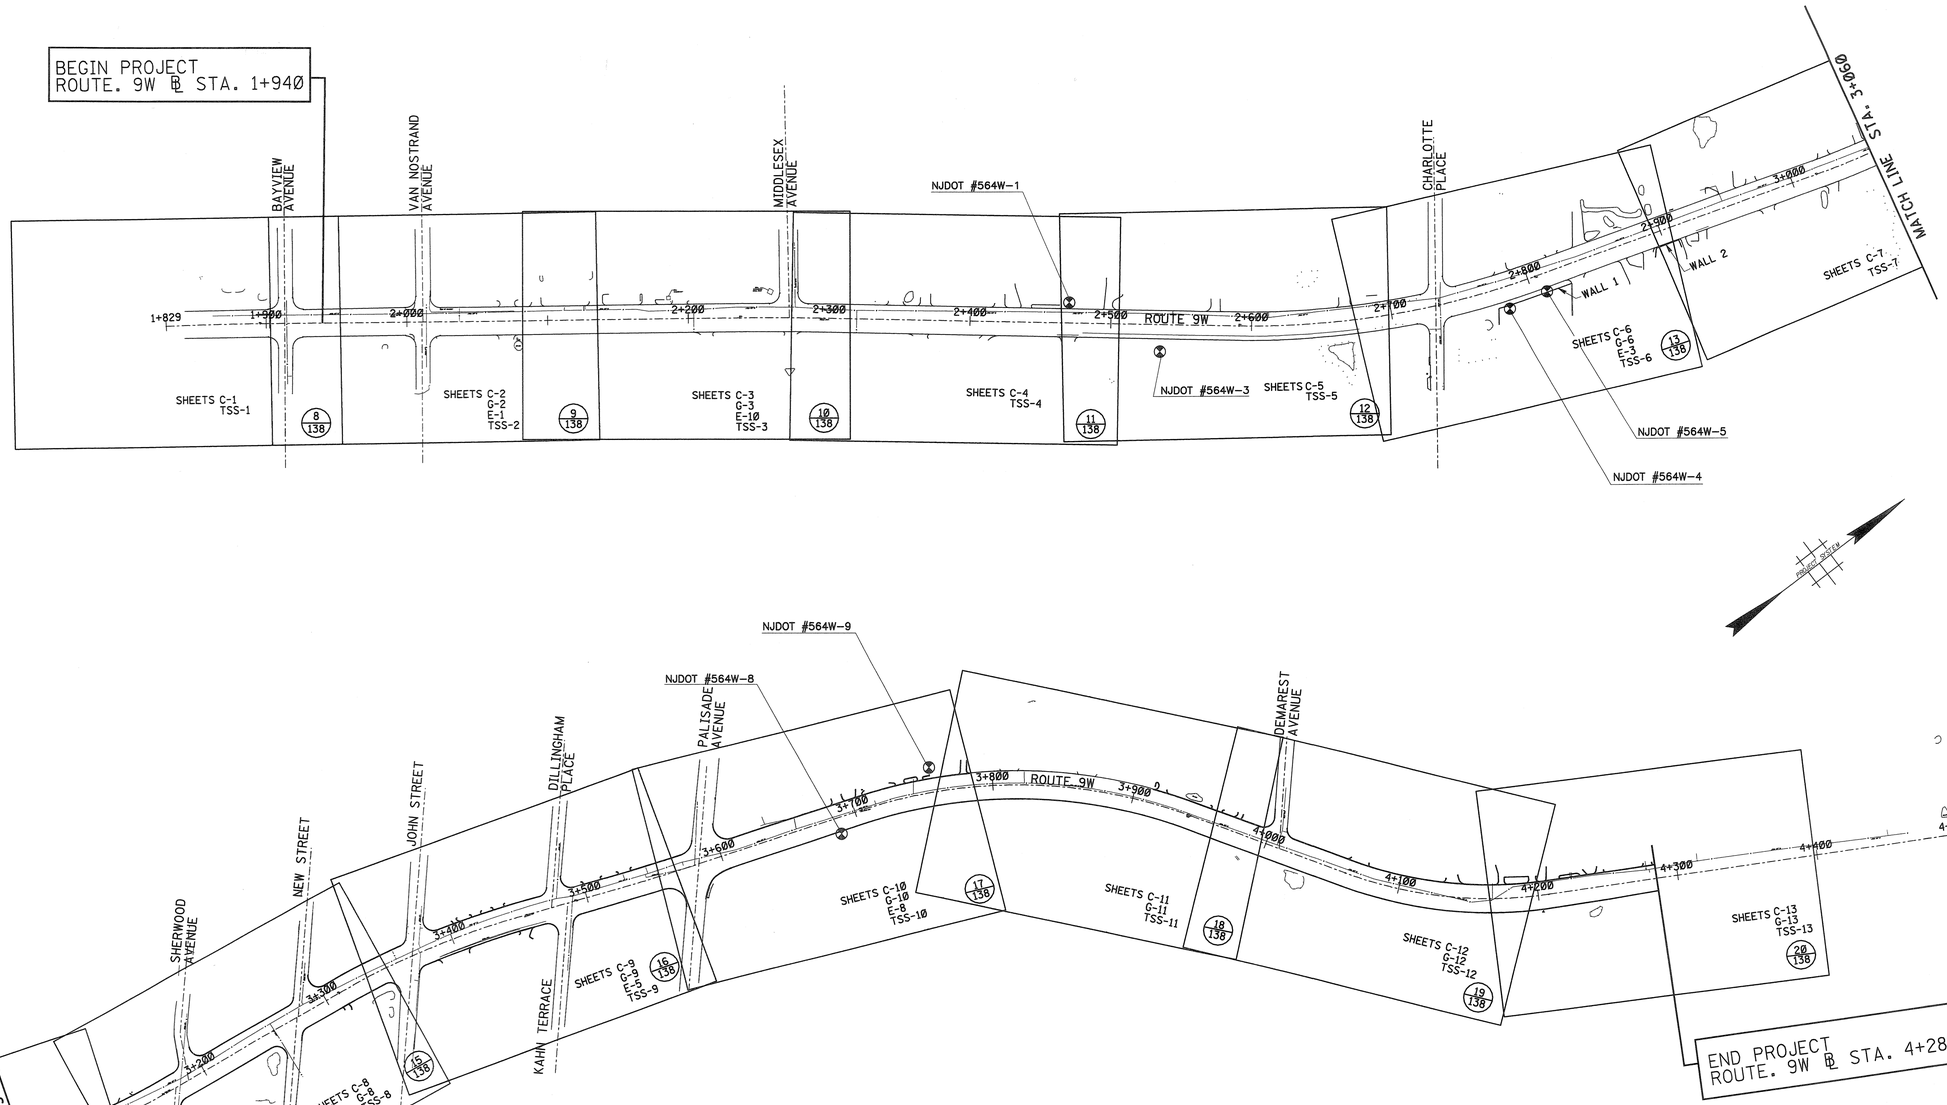

FILE NAME: p:\1907\cadd\dgn\1907psi01.dgn
DATE: 02 DEC 2002
USERNAME: ALiscian

PREPARED BY: G. MENZEL
REVIEWED BY: A. GHATTAS
DRAWN BY: A. LISCIANDRELLO

PSI-1
PSI-1

NEW JERSEY DEPARTMENT OF TRANSPORTATION

PLAN SHEET INDEX

ROUTE 9W

SECTION 1J

LICHTENSTEIN CONSULTING ENGINEERS, INC.

RONALD GIAMARIO

N.J. P.E. LICENSE #31556

7
138

LEGEND:

SHEET C = CONSTRUCTION PLANS
SHEET G = GRADES
SHEET E = ELECTRICAL PLANS
SHEET TSS = TRAFFIC STRIPING PLANS
⊗ = BORING LOCATION