STATE	FEDERAL PROJECT NO.
N.J.	

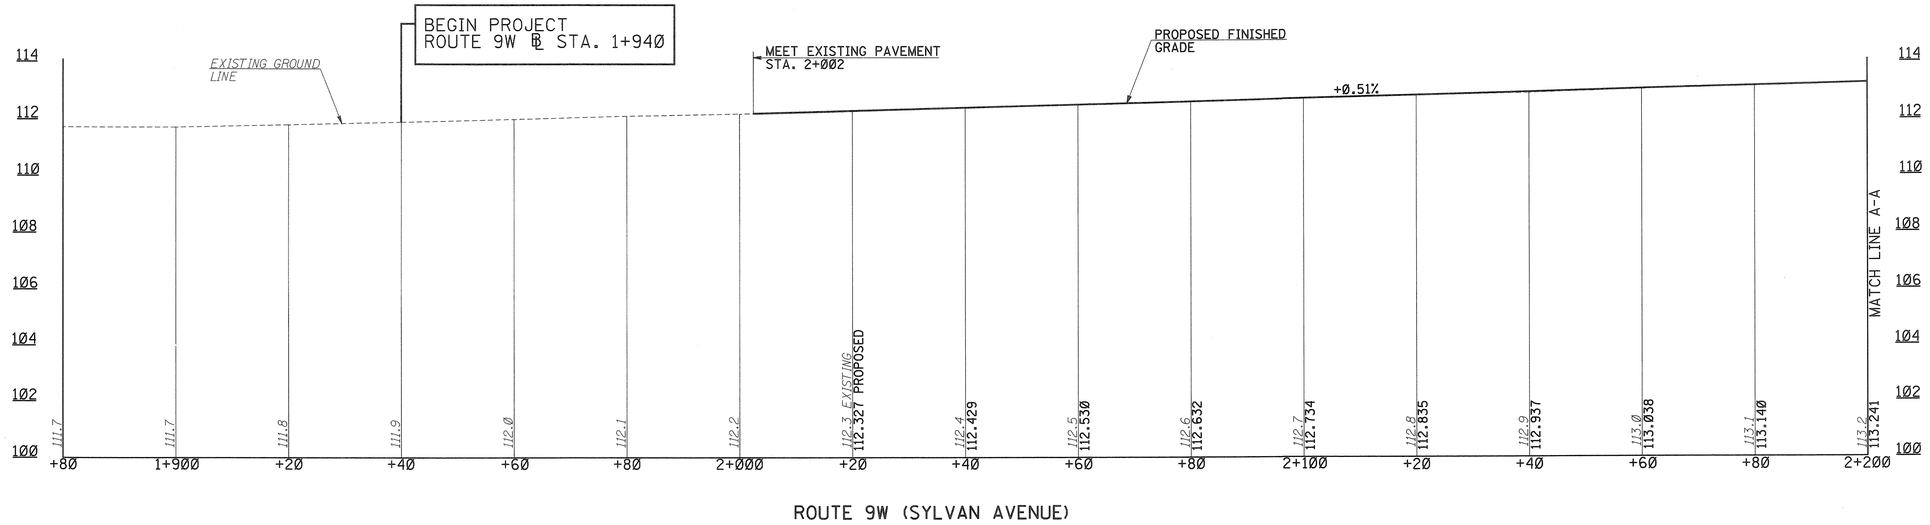

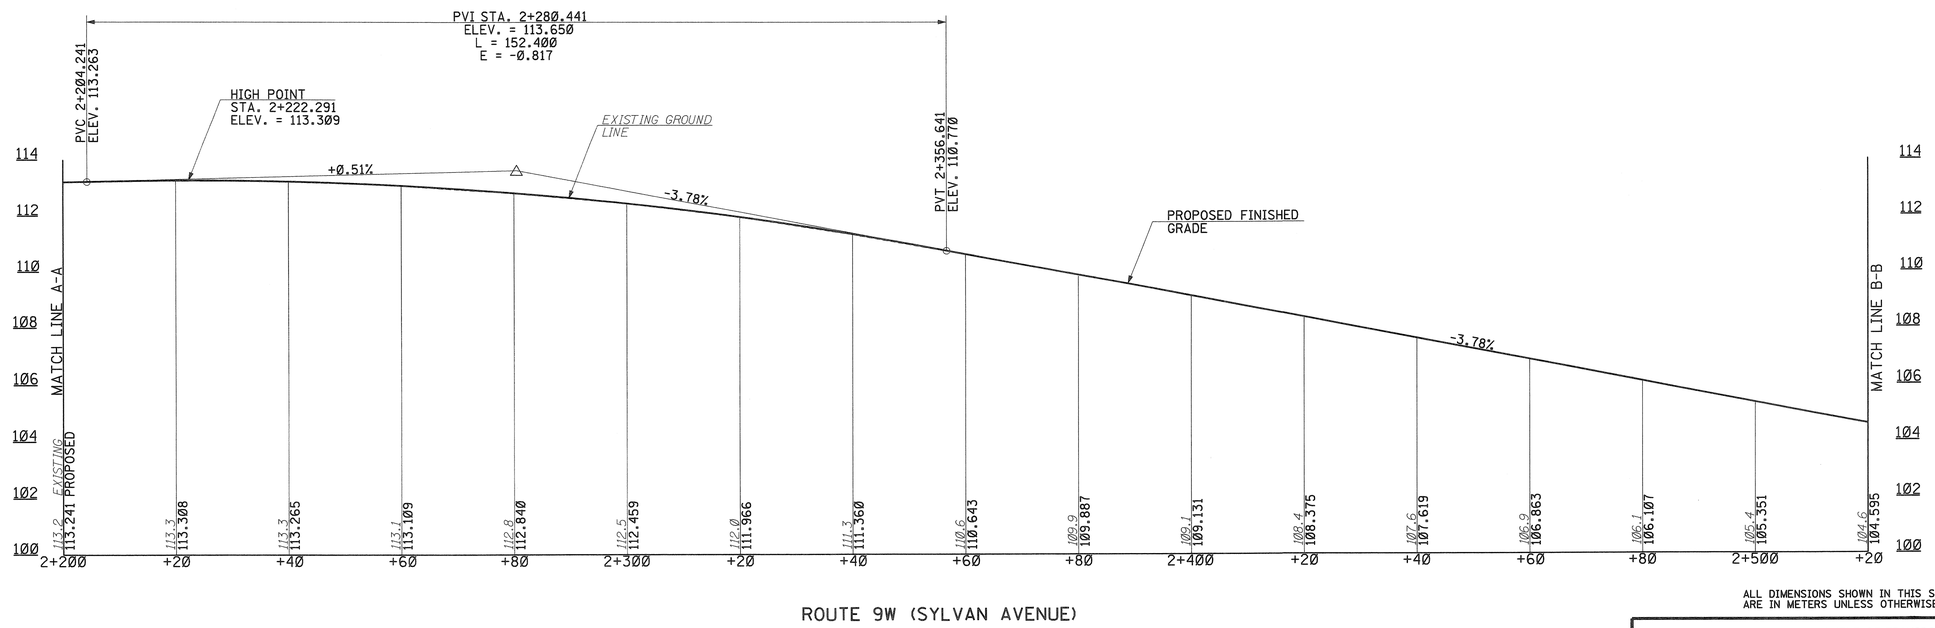

P-1 / P-4

ALL DIMENSIONS SHOWN IN THIS SHEET ARE IN METERS UNLESS OTHERWISE NOTED

VERTICAL SCALE 0 5 10
SCALE IN METERS
SCALE: 1:100

HORIZONATAL SCALE 10 0 10 20 30 40
SCALE IN METERS
SCALE: 1:500

NOTE:
E = DIFFERENCE BETWEEN THE P.V.I. ELEVATION AND THE VERTICAL CURVE ELEVATION AT THE P.V.I. STATION.

NEW JERSEY DEPARTMENT OF TRANSPORTATION

PROFILES

ROUTE 9W SECTION 1J

LICHTENSTEIN CONSULTING ENGINEERS, INC.
RONALD GIAMARIO
N.J. P.E. LICENSE #31556

FILE NAME: p:\1907\cadd\dgn\1907prf1.dgn
DATE: 02 DEC 2002
USERNAME: ALiscion

PREPARED BY: G. MENZEL
REVIEWED BY: A. GHATTAS
DRAWN BY: A. LISCIANDRELLO

STATE	FEDERAL PROJECT NO.
N.J.	

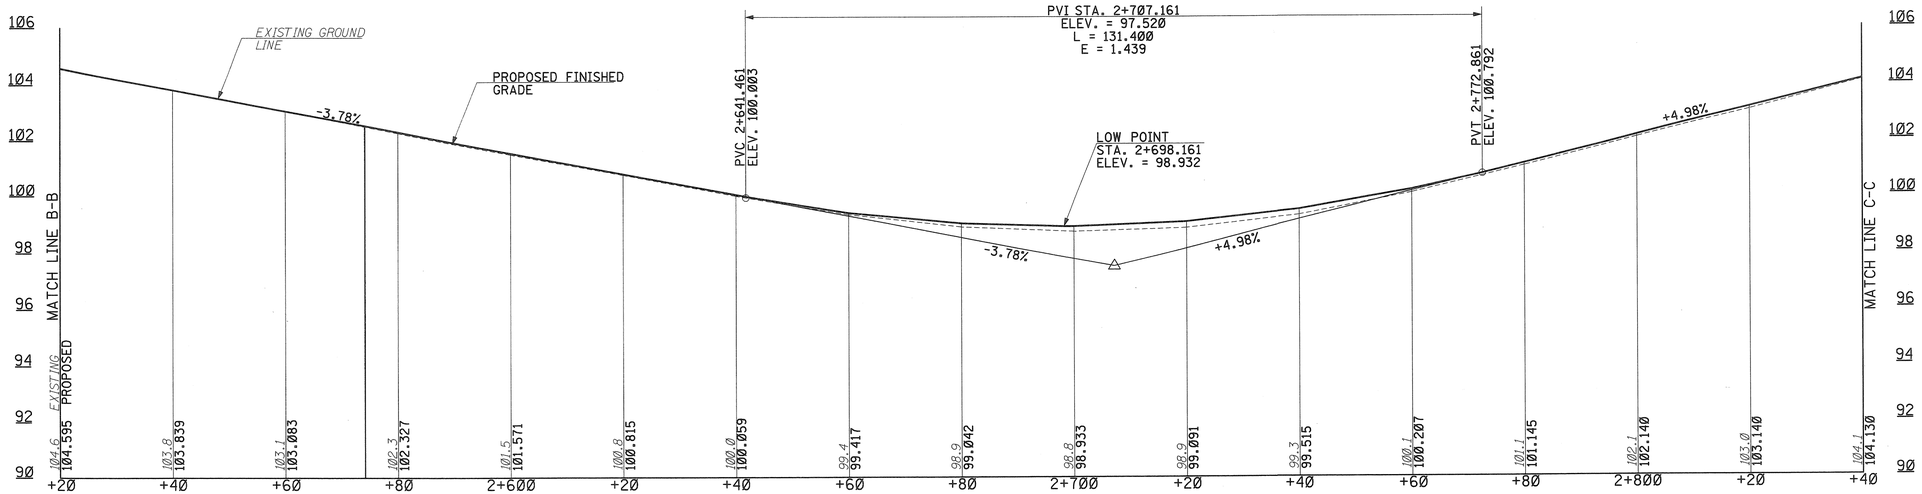

ROUTE 9W (SYLVAN AVENUE)

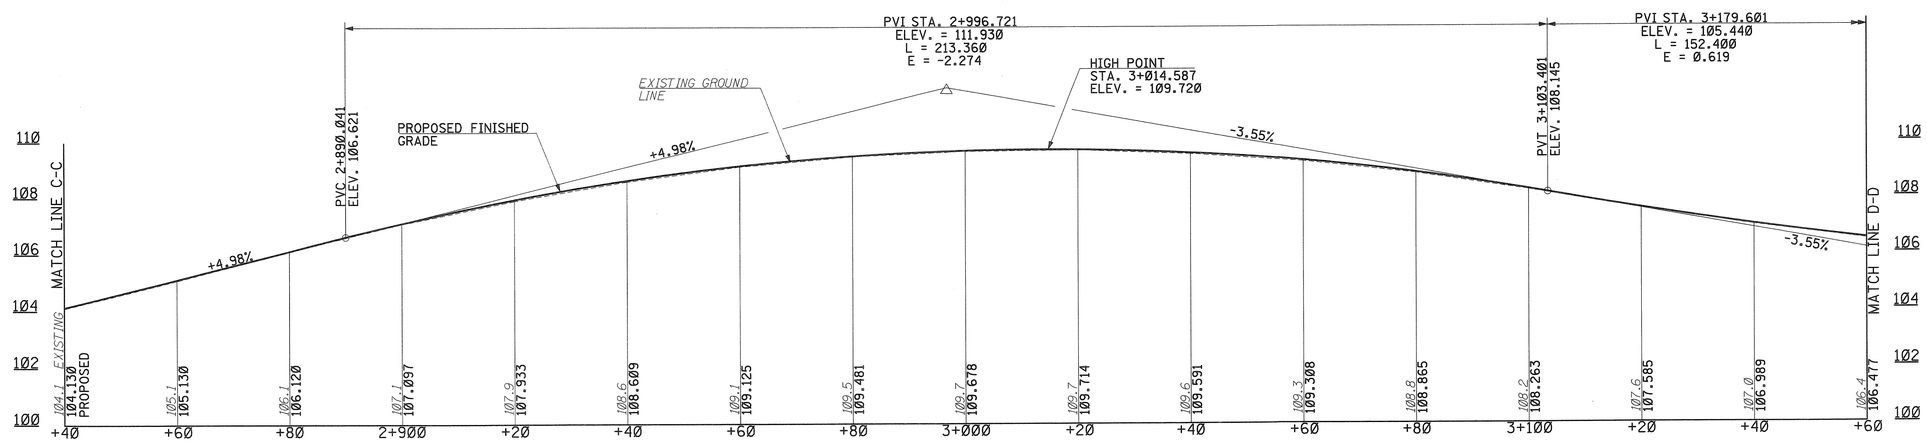

ROUTE 9W (SYLVAN AVENUE)

VERTICAL SCALE 0 5 10
SCALE IN METERS
SCALE: 1:100

HORIZONATAL SCALE 10 0 10 20 30 40
SCALE IN METERS
SCALE: 1:500

ALL DIMENSIONS SHOWN IN THIS SHEET ARE IN METERS UNLESS OTHERWISE NOTED

P-2 / P-4

NEW JERSEY DEPARTMENT OF TRANSPORTATION

PROFILES

ROUTE 9W

SECTION 1J

LICHTENSTEIN CONSULTING ENGINEERS, INC.

RONALD GIAMARIO

N.J. P.E. LICENSE #31556

FILE NAME: p:\1907\cadd\dgn\1907prf1.dgn
DATE: 02 DEC 2002
USERNAME: AUbsdn

PREPARED BY: G. MENZEL
REVIEWED BY: A. GHATTAS
DRAWN BY: A. LISCIANDRELLO

STATE	FEDERAL PROJECT NO.
N.J.	

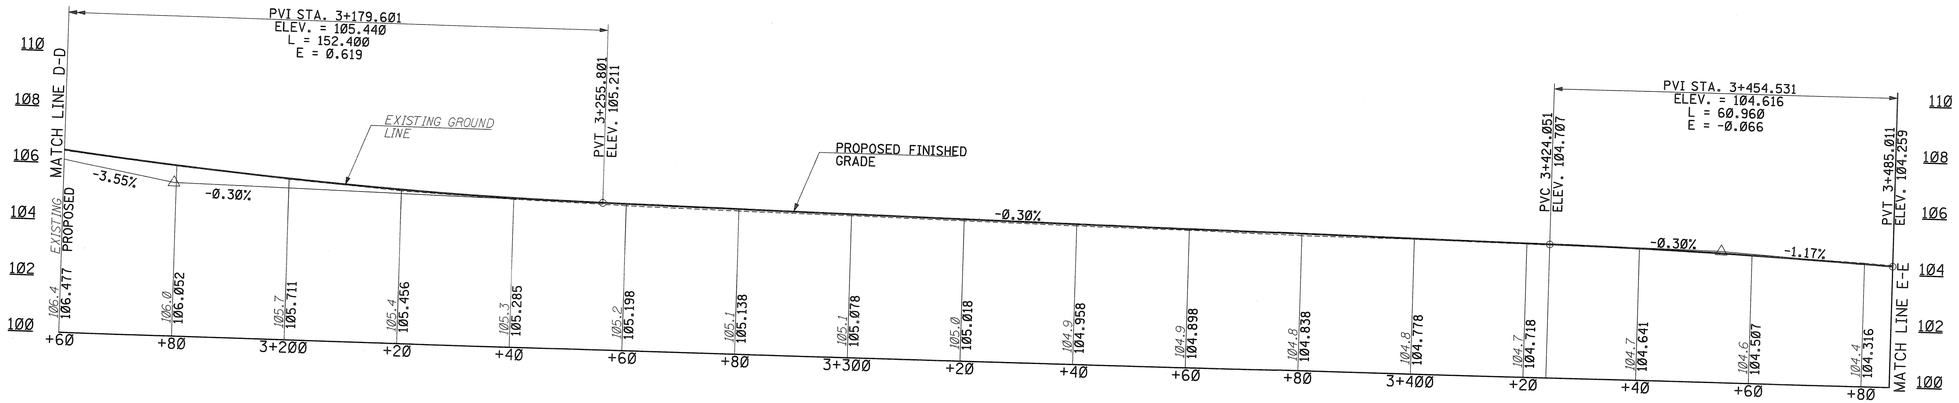

ROUTE 9W (SYLVAN AVENUE)

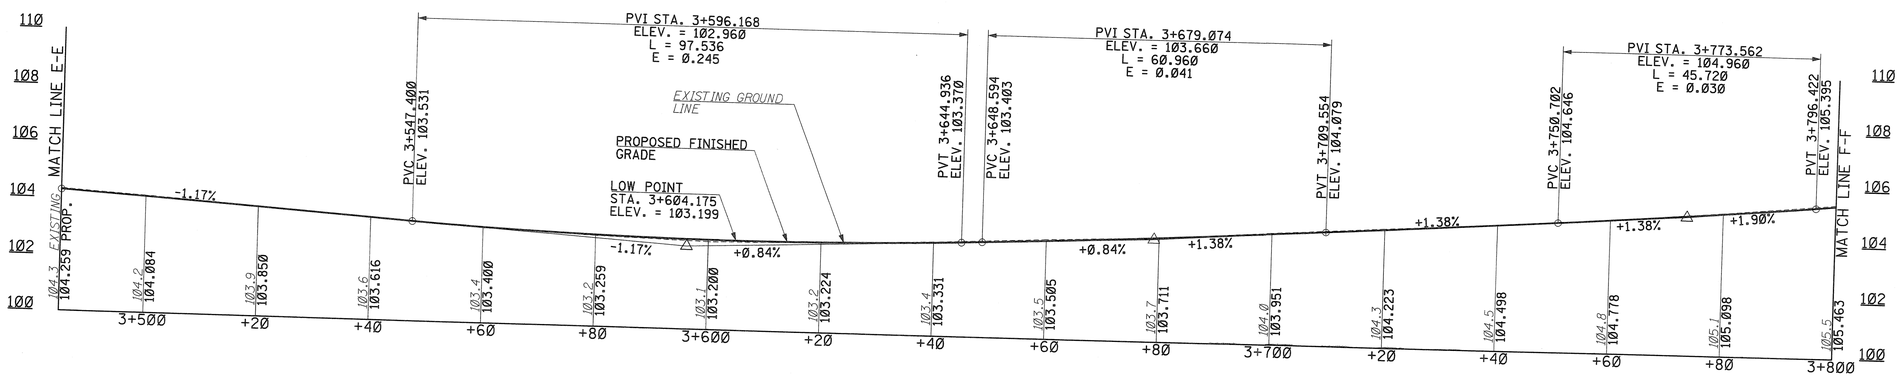

ROUTE 9W (SYLVAN AVENUE)

VERTICAL SCALE 0 5 10
SCALE IN METERS
SCALE: 1:100

HORIZONATAL SCALE 10 0 10 20 30 40
SCALE IN METERS
SCALE: 1:500

ALL DIMENSIONS SHOWN IN THIS SHEET ARE IN METERS UNLESS OTHERWISE NOTED

P-3 / P-4

NEW JERSEY DEPARTMENT OF TRANSPORTATION

PROFILES

ROUTE 9W

SECTION 1J

LICHTENSTEIN CONSULTING ENGINEERS, INC.

RONALD GIAMARIO

N.J. P.E. LICENSE #31556

FILE NAME: p:\1907\cadd\dgn\1907prf1.dgn
DATE: 02 DEC 2002
USERNAME: ALiscian

PREPARED BY: G. MENZEL
REVIEWED BY: A. GHATTAS
DRAWN BY: A. LISCIANDRELLO

STATE	FEDERAL PROJECT NO.
N.J.	

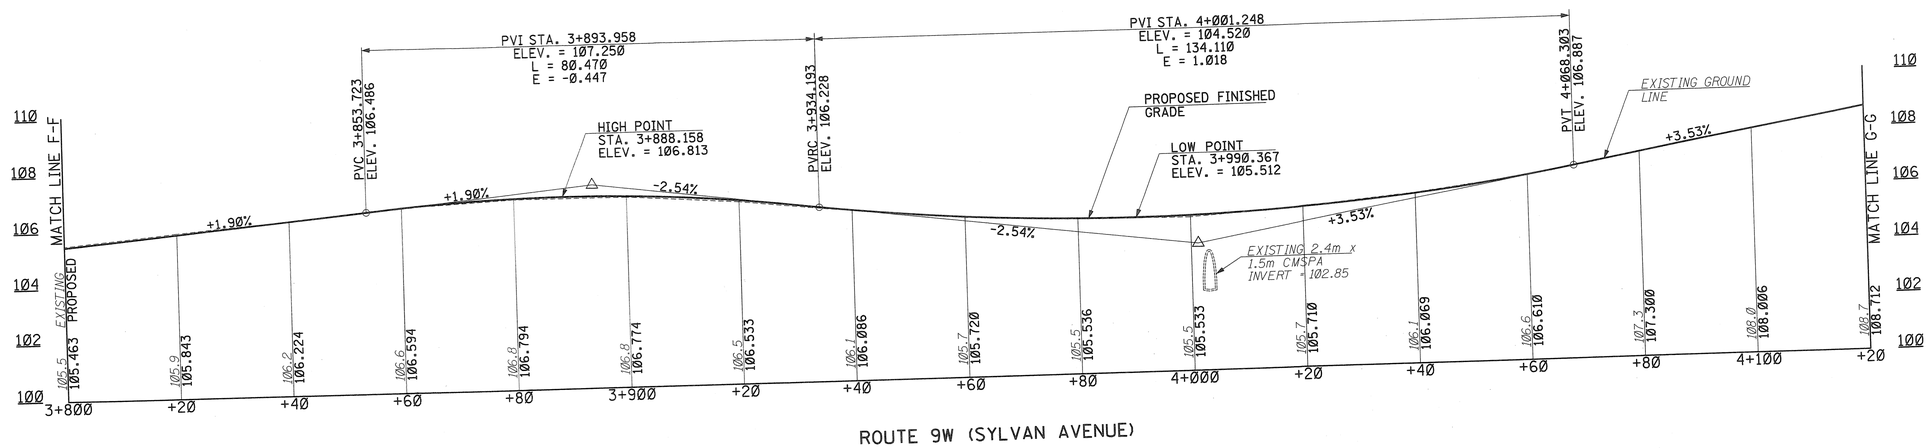

ROUTE 9W (SYLVAN AVENUE)

END PROJECT
ROUTE. 9W ℄ STA. 4+285

ROUTE 9W (SYLVAN AVENUE)

VERTICAL SCALE 0 5 10
SCALE IN METERS
SCALE: 1:100

HORIZONATAL SCALE 10 0 10 20 30 40
SCALE IN METERS
SCALE: 1:500

ALL DIMENSIONS SHOWN IN THIS SHEET ARE IN METERS UNLESS OTHERWISE NOTED

P-4 / P-4

NEW JERSEY DEPARTMENT OF TRANSPORTATION

PROFILES

ROUTE 9W

SECTION 1J

LICHTENSTEIN CONSULTING ENGINEERS, INC.

RONALD GIAMARIO

N.J. P.E. LICENSE #31556

FILE NAME: p:\1907\cadd\dgn\1907prf1.dgn
DATE: 02 DEC 2002
USERNAME: ALiscion

PREPARED BY: G. MENZEL
REVIEWED BY: A. GHATTAS
DRAWN BY: A. LISCIANDRELLO